


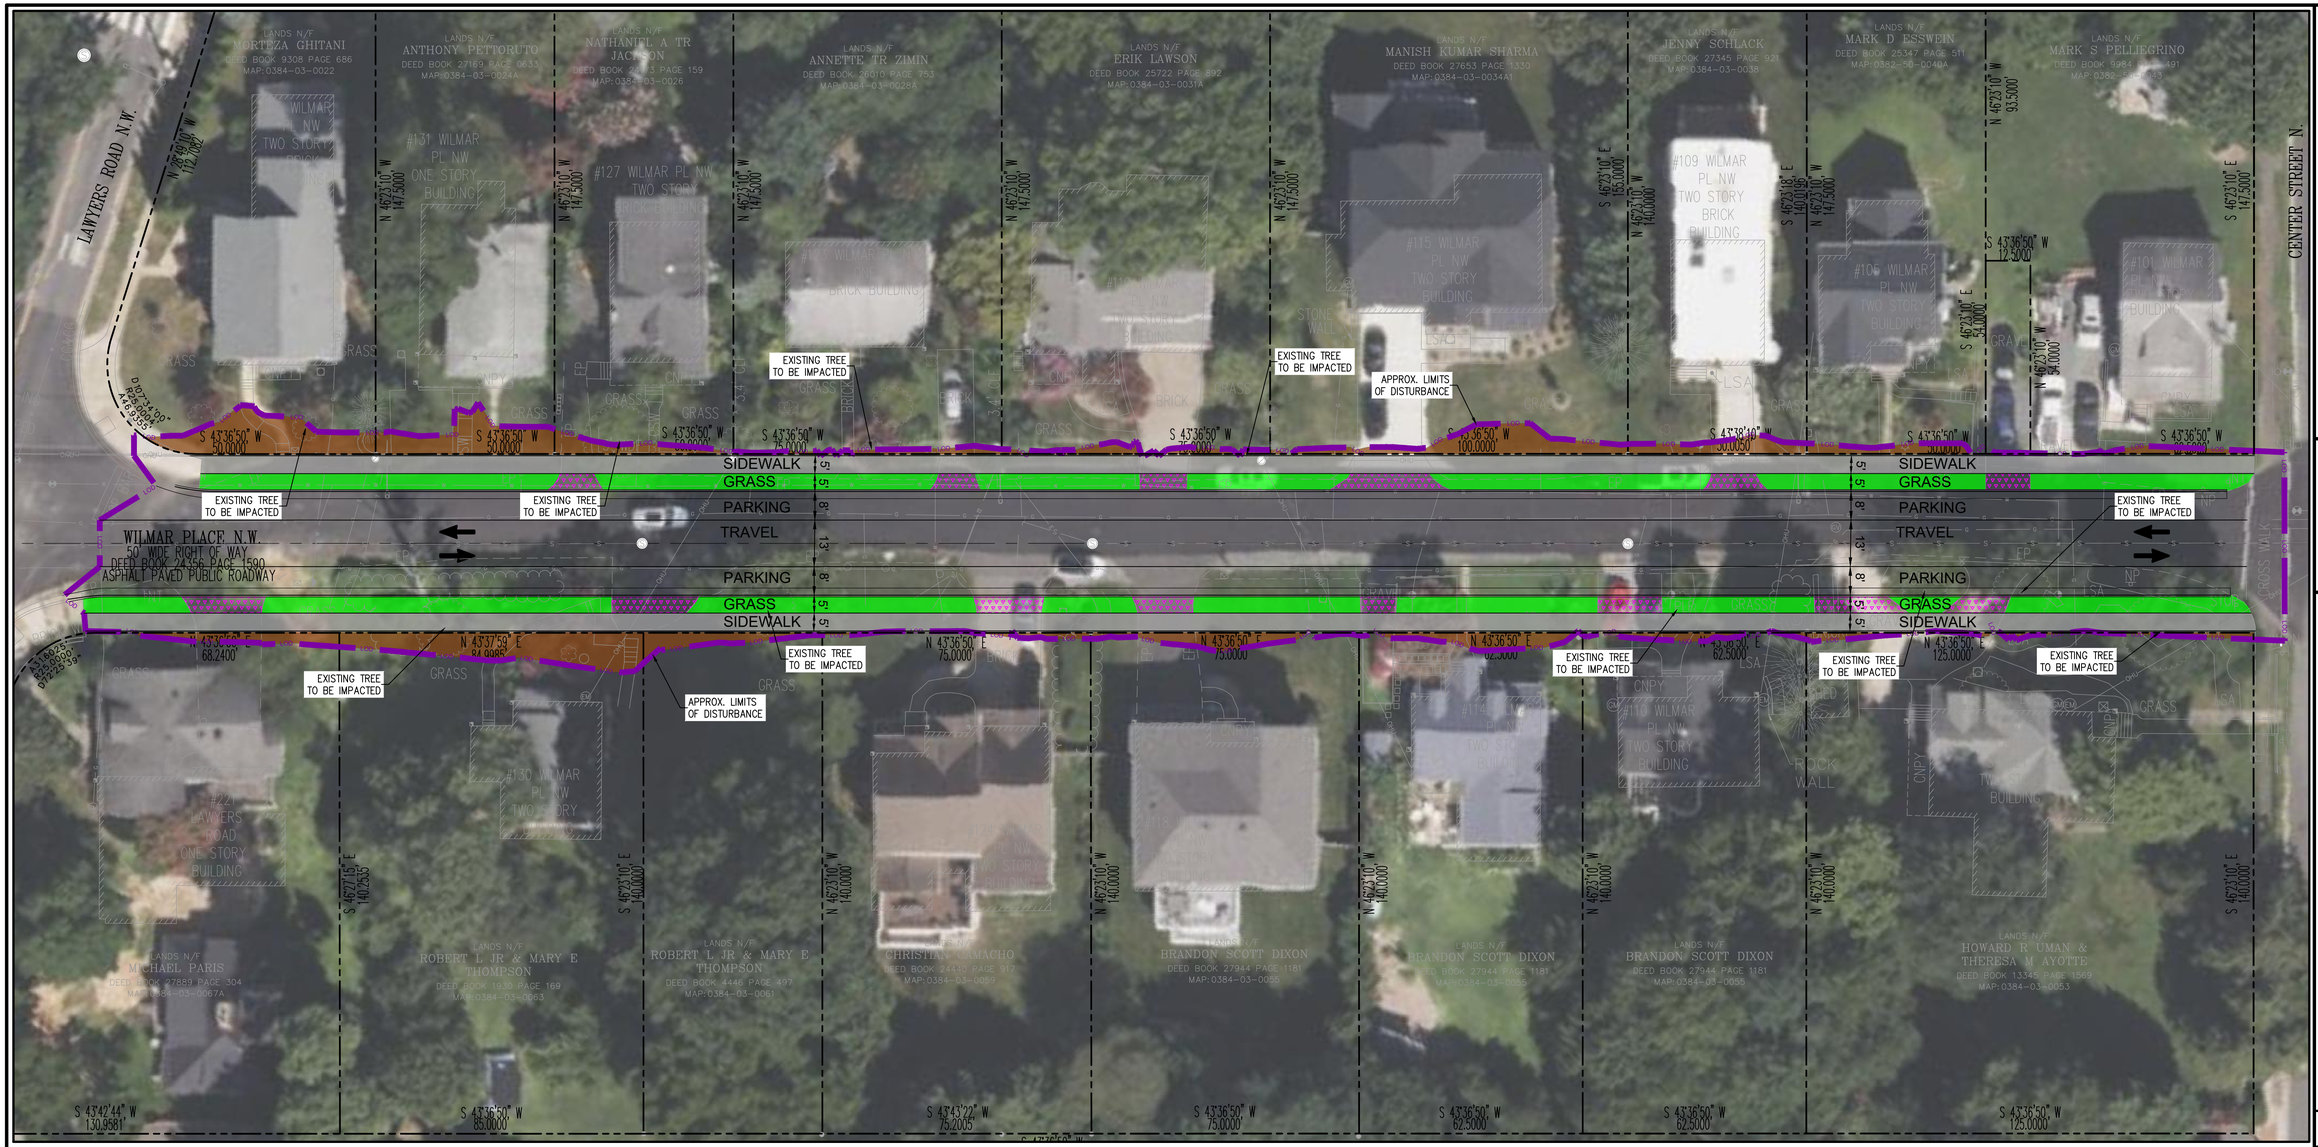


## LEGEND

- IMPACTS OUTSIDE RIGHT-OF-WAY
- PROPOSED UTILITY STRIP
- PROPOSED SIDEWALK
- DRIVEWAYS

GRAPHIC SCALE
20 0 10 20 40 80
( IN FEET )
1 inch = 20 ft.

Bowman

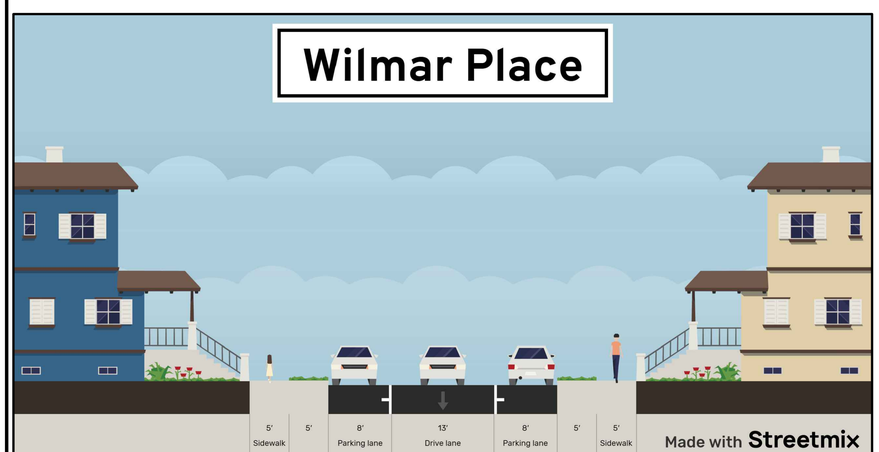Bowman Consulting Group Ltd
13461 Sunrise Valley Drive
Suite 500
Herndon, VA 20171
Phone: (703) 464-1000
Fax: (703) 481-9720
bowman.com
© 2021 Bowman Consulting Group Ltd

WILMAR PLACE PUBLIC IMPROVEMENTS EXHIBIT

# WILMAR PLACE NW
# CONCEPTUAL ROADWAY DESIGN PLANS

HUNTER MILL DISTRICT (TOWN OF VIENNA) FAIRFAX COUNTY

COUNTY PROJECT NUMBER

*EXHIBIT*
*03/05/2024*

| PLAN STATUS | |
|---|---|
| 03/05/2024 | EXHIBIT |
| | |
| | |
| | |
| | |
| | |
| | |
| | |
| | |
| | |
| | |
| | |
| DATE | DESCRIPTION |

| JB/NR | EG | BG |
|---|---|---|
| DESIGN | DRAWN | CHKD |

SCALE H: 1"=20' V: N/A
JOB No. 140339-01-002
DATE : MARCH, 2024
FILE No. 140339-D-CP-002
SHEET 1 OF 1

Cad file name : V:\140339 - Town of Vienna\140339-01-002 (ENG) - Wilmar Drive SW – Roadway Design – Ph 1\Engineering\Exhibits\2024-03-05 Cross Section Exhibit\140339-CP-002-RDP-Exhibit.dwg